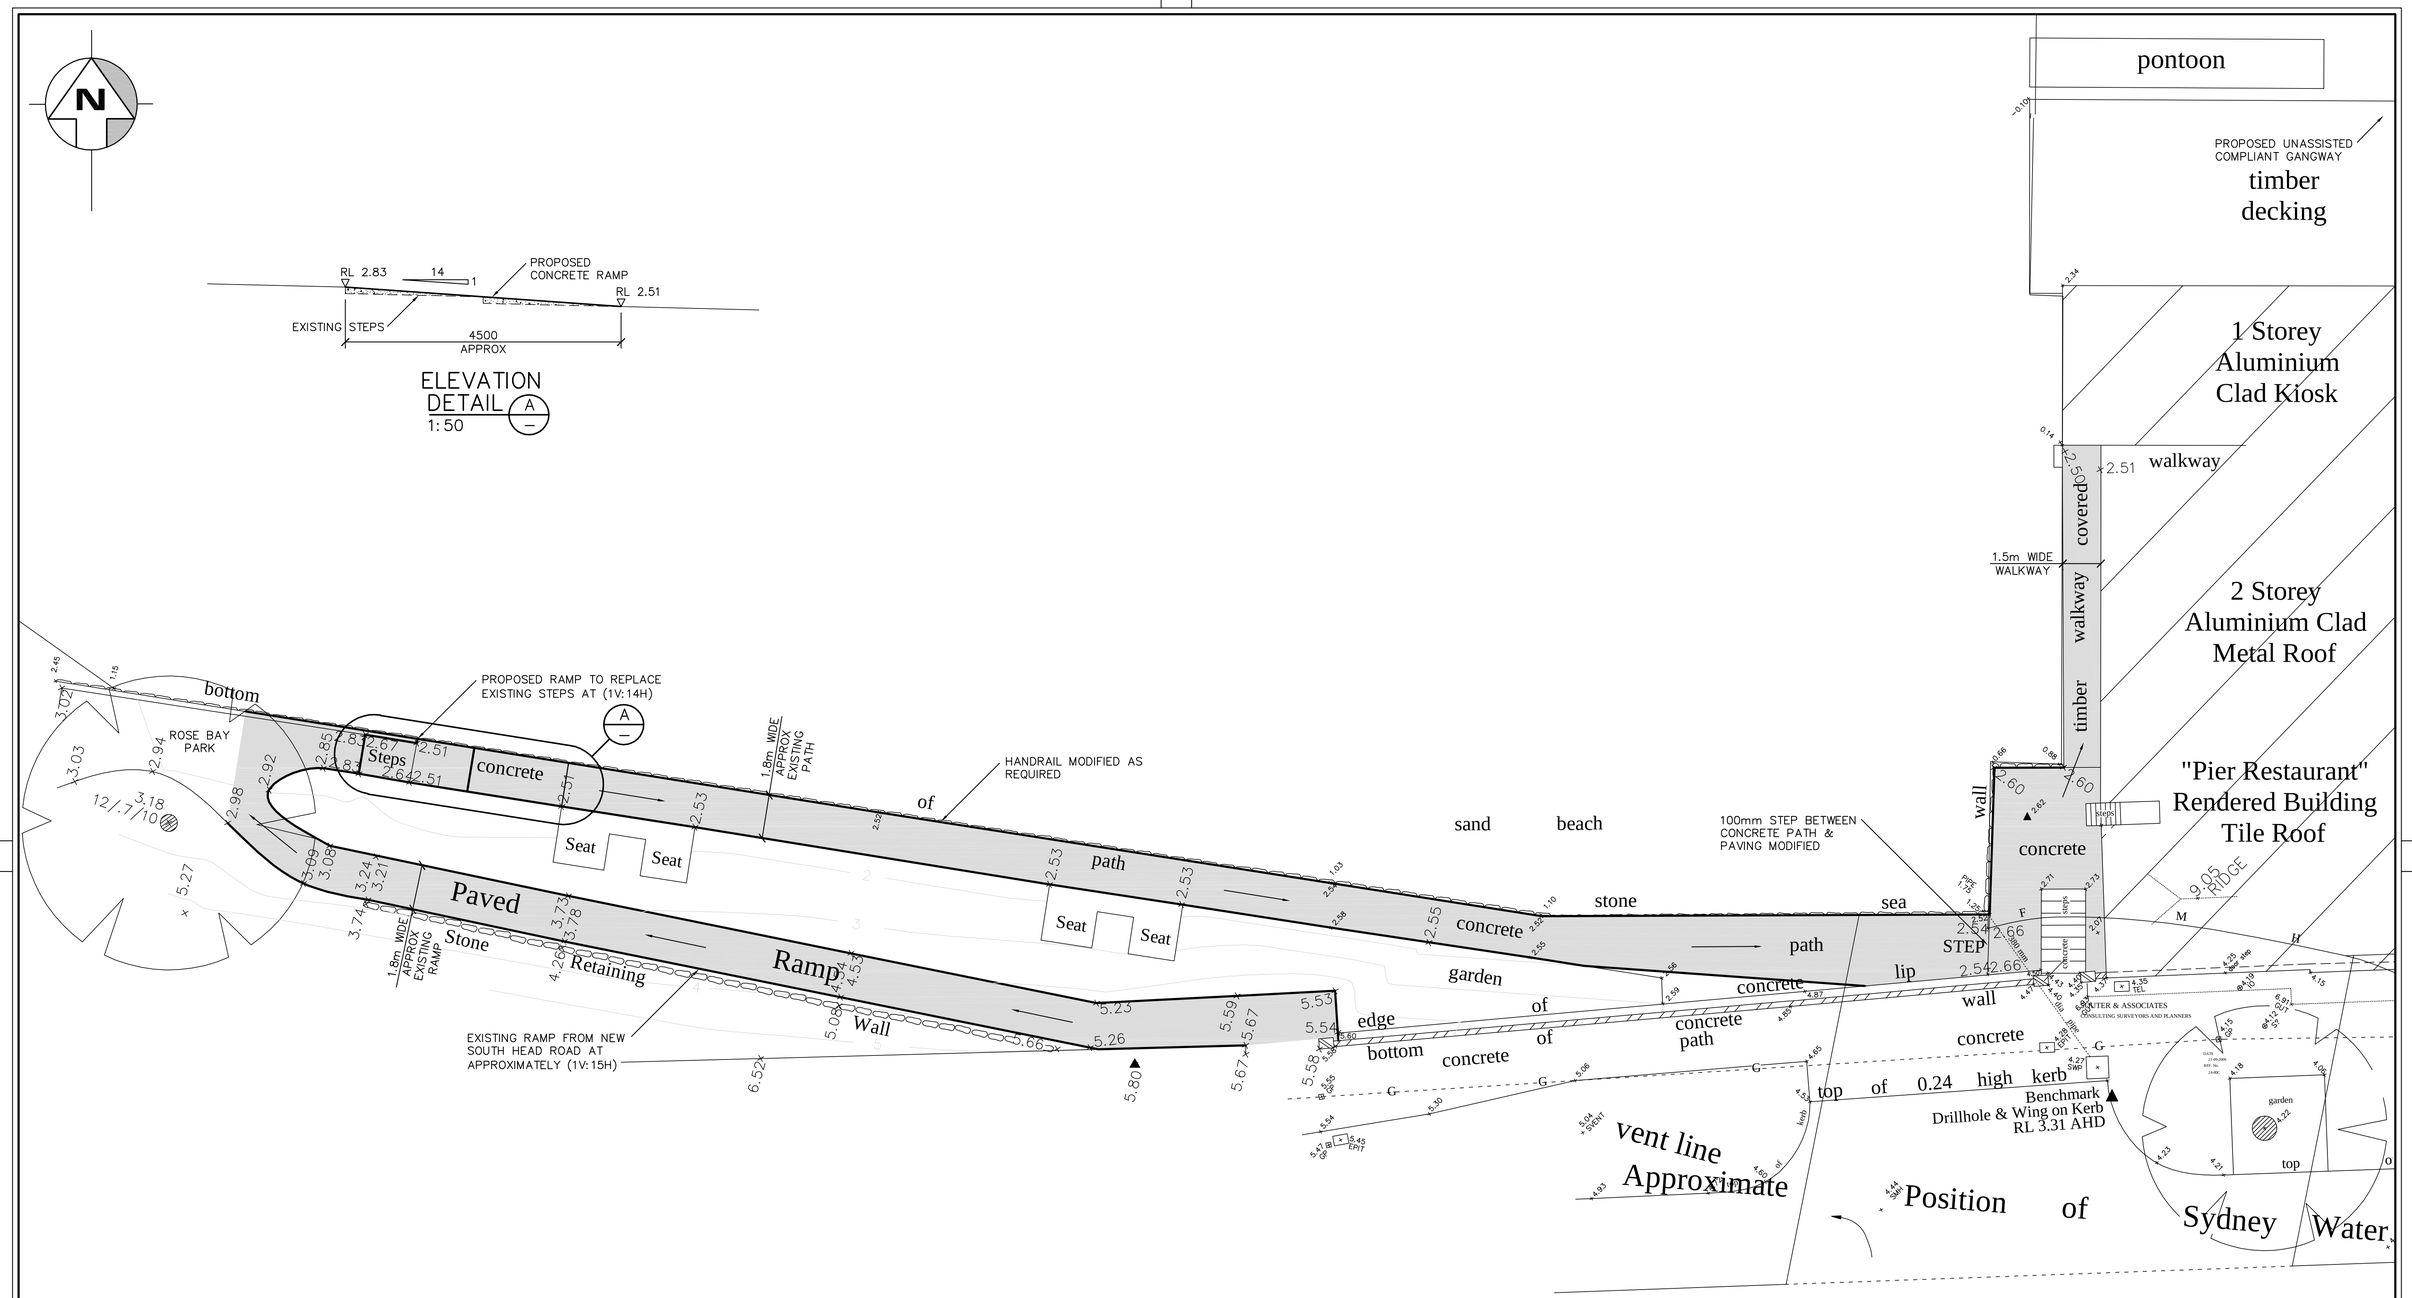

New South Head Road

NOTES

1. ALL LEVELS TO ZERO ON THE FORT DENISON TIDE GAUGE WHICH IS APPROXIMATELY 0.93m BELOW AUSTRALIAN HEIGHT DATUM (AHD).

0 2500 5000 7500 10000 12500mm

1:125 (A1) 1:250 (A3)

DRG STATUS : PRELIMINARY, NOT FOR CONSTRUCTION

Issue	Details of Issue	Des'd	Drn	Chk'd	Approved	Date
A	ISSUED WITH EIS SUBMISSION	HDR	VIP	GWB		26.10.06

INITIALS SHOWN IN THE ADJACENT ISSUE RECORDS INDICATE THE STAGES UNDERTAKEN IN THE DRAWING APPROVAL PROCESS. DRAWINGS ARE ONLY TO BE USED WHEN APPROVED BY PATTERSON BRITTON & PARTNERS AND THEN ONLY AS NOTED FOR DRG STATUS. THE ORIGINAL SIGNATURES CAN BE FOUND ON THE REVERSE SIDE OF THE ORIGINAL OF THE DRG REGISTER/TRANSMITTAL FORM No.5.2.2. HELD BY PATTERSON BRITTON & PARTNERS

level 4
104 Mount Street
North Sydney 2060

telephone (02) 9957 1619
facsimile (02) 9957 1291
email recaption @pbprit.com.au
A.C.N. 003 220 228

Patterson Britton & Partners Pty Ltd
consulting engineers

Client: ADDENBROOKE PTY LTD

Project: ROSE BAY AND POINT PIPER MARINA REDEVELOPMENT

Title: ROSE BAY MARINA PROPOSED DISABLED ACCESS WESTERN SIDE OF EXISTING BUILDING

Drawing No. 5635-113

Issue A

Cad File No.

Xref.(s)

A1